Sonderdetail / special detail:

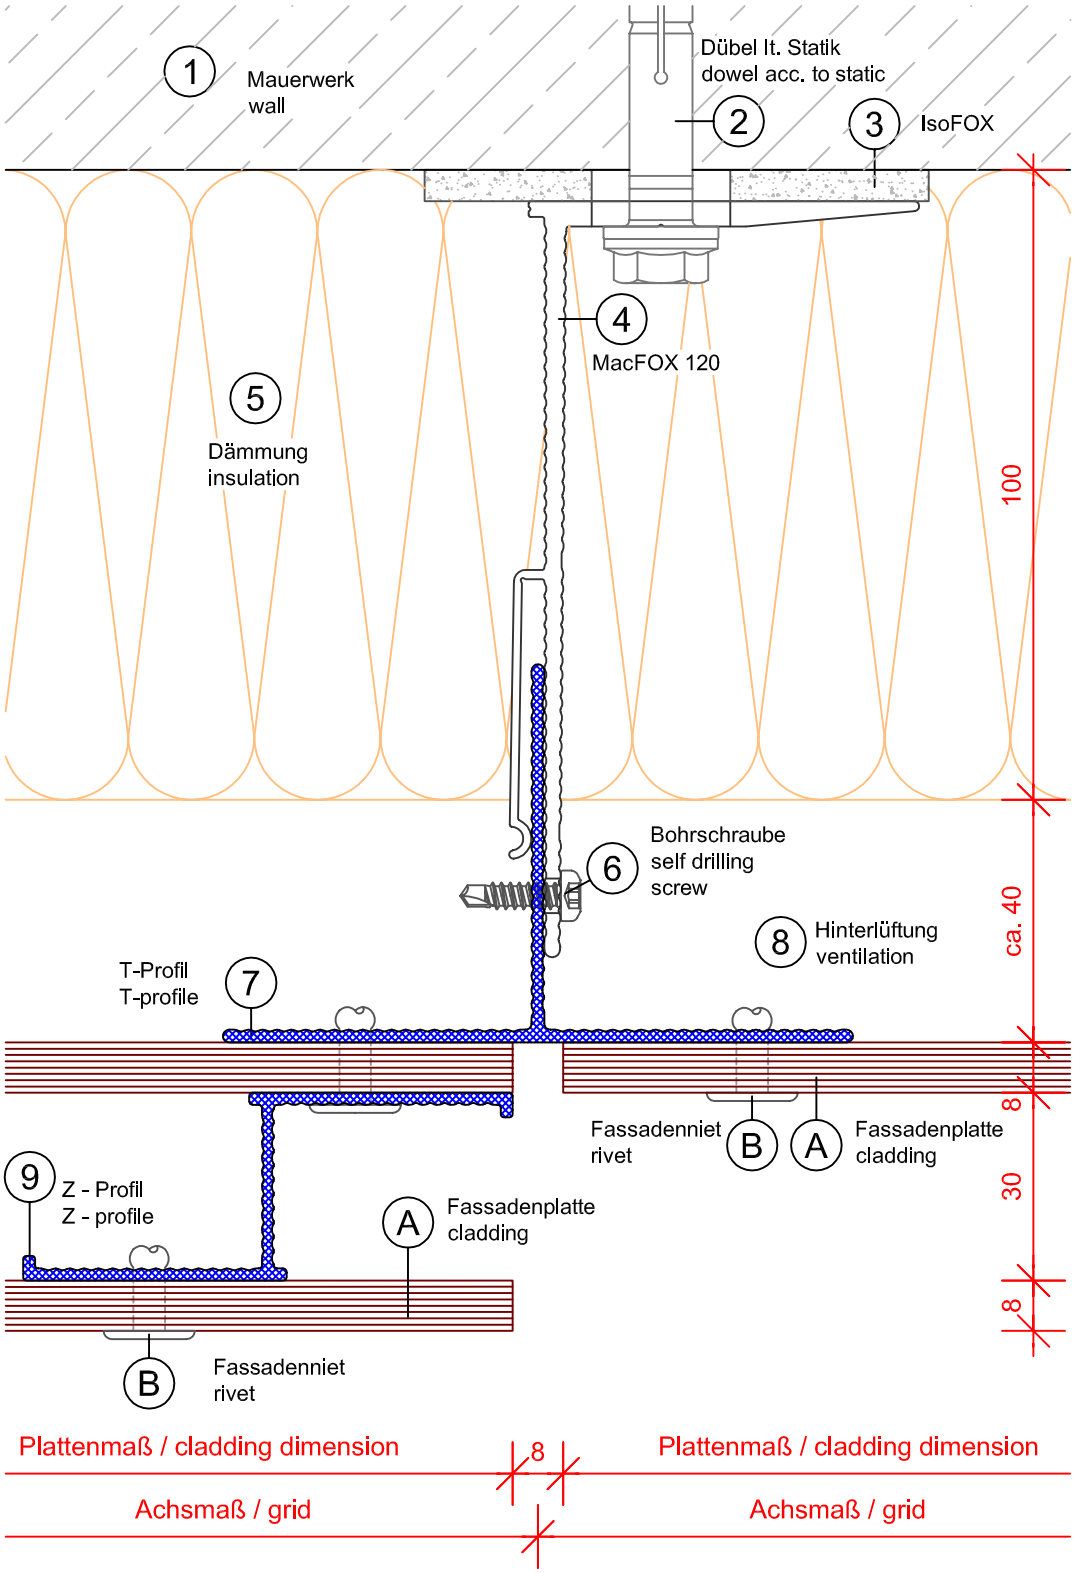

Horizontalschnitt - MacFOX 120
horizontal section - MacFOX 120

The installation work on the job site have to be done in accordance to the technical requirements of cladding material supplier!

© by EUROFOX-Engineering
Technische Änderungen vorbehalten